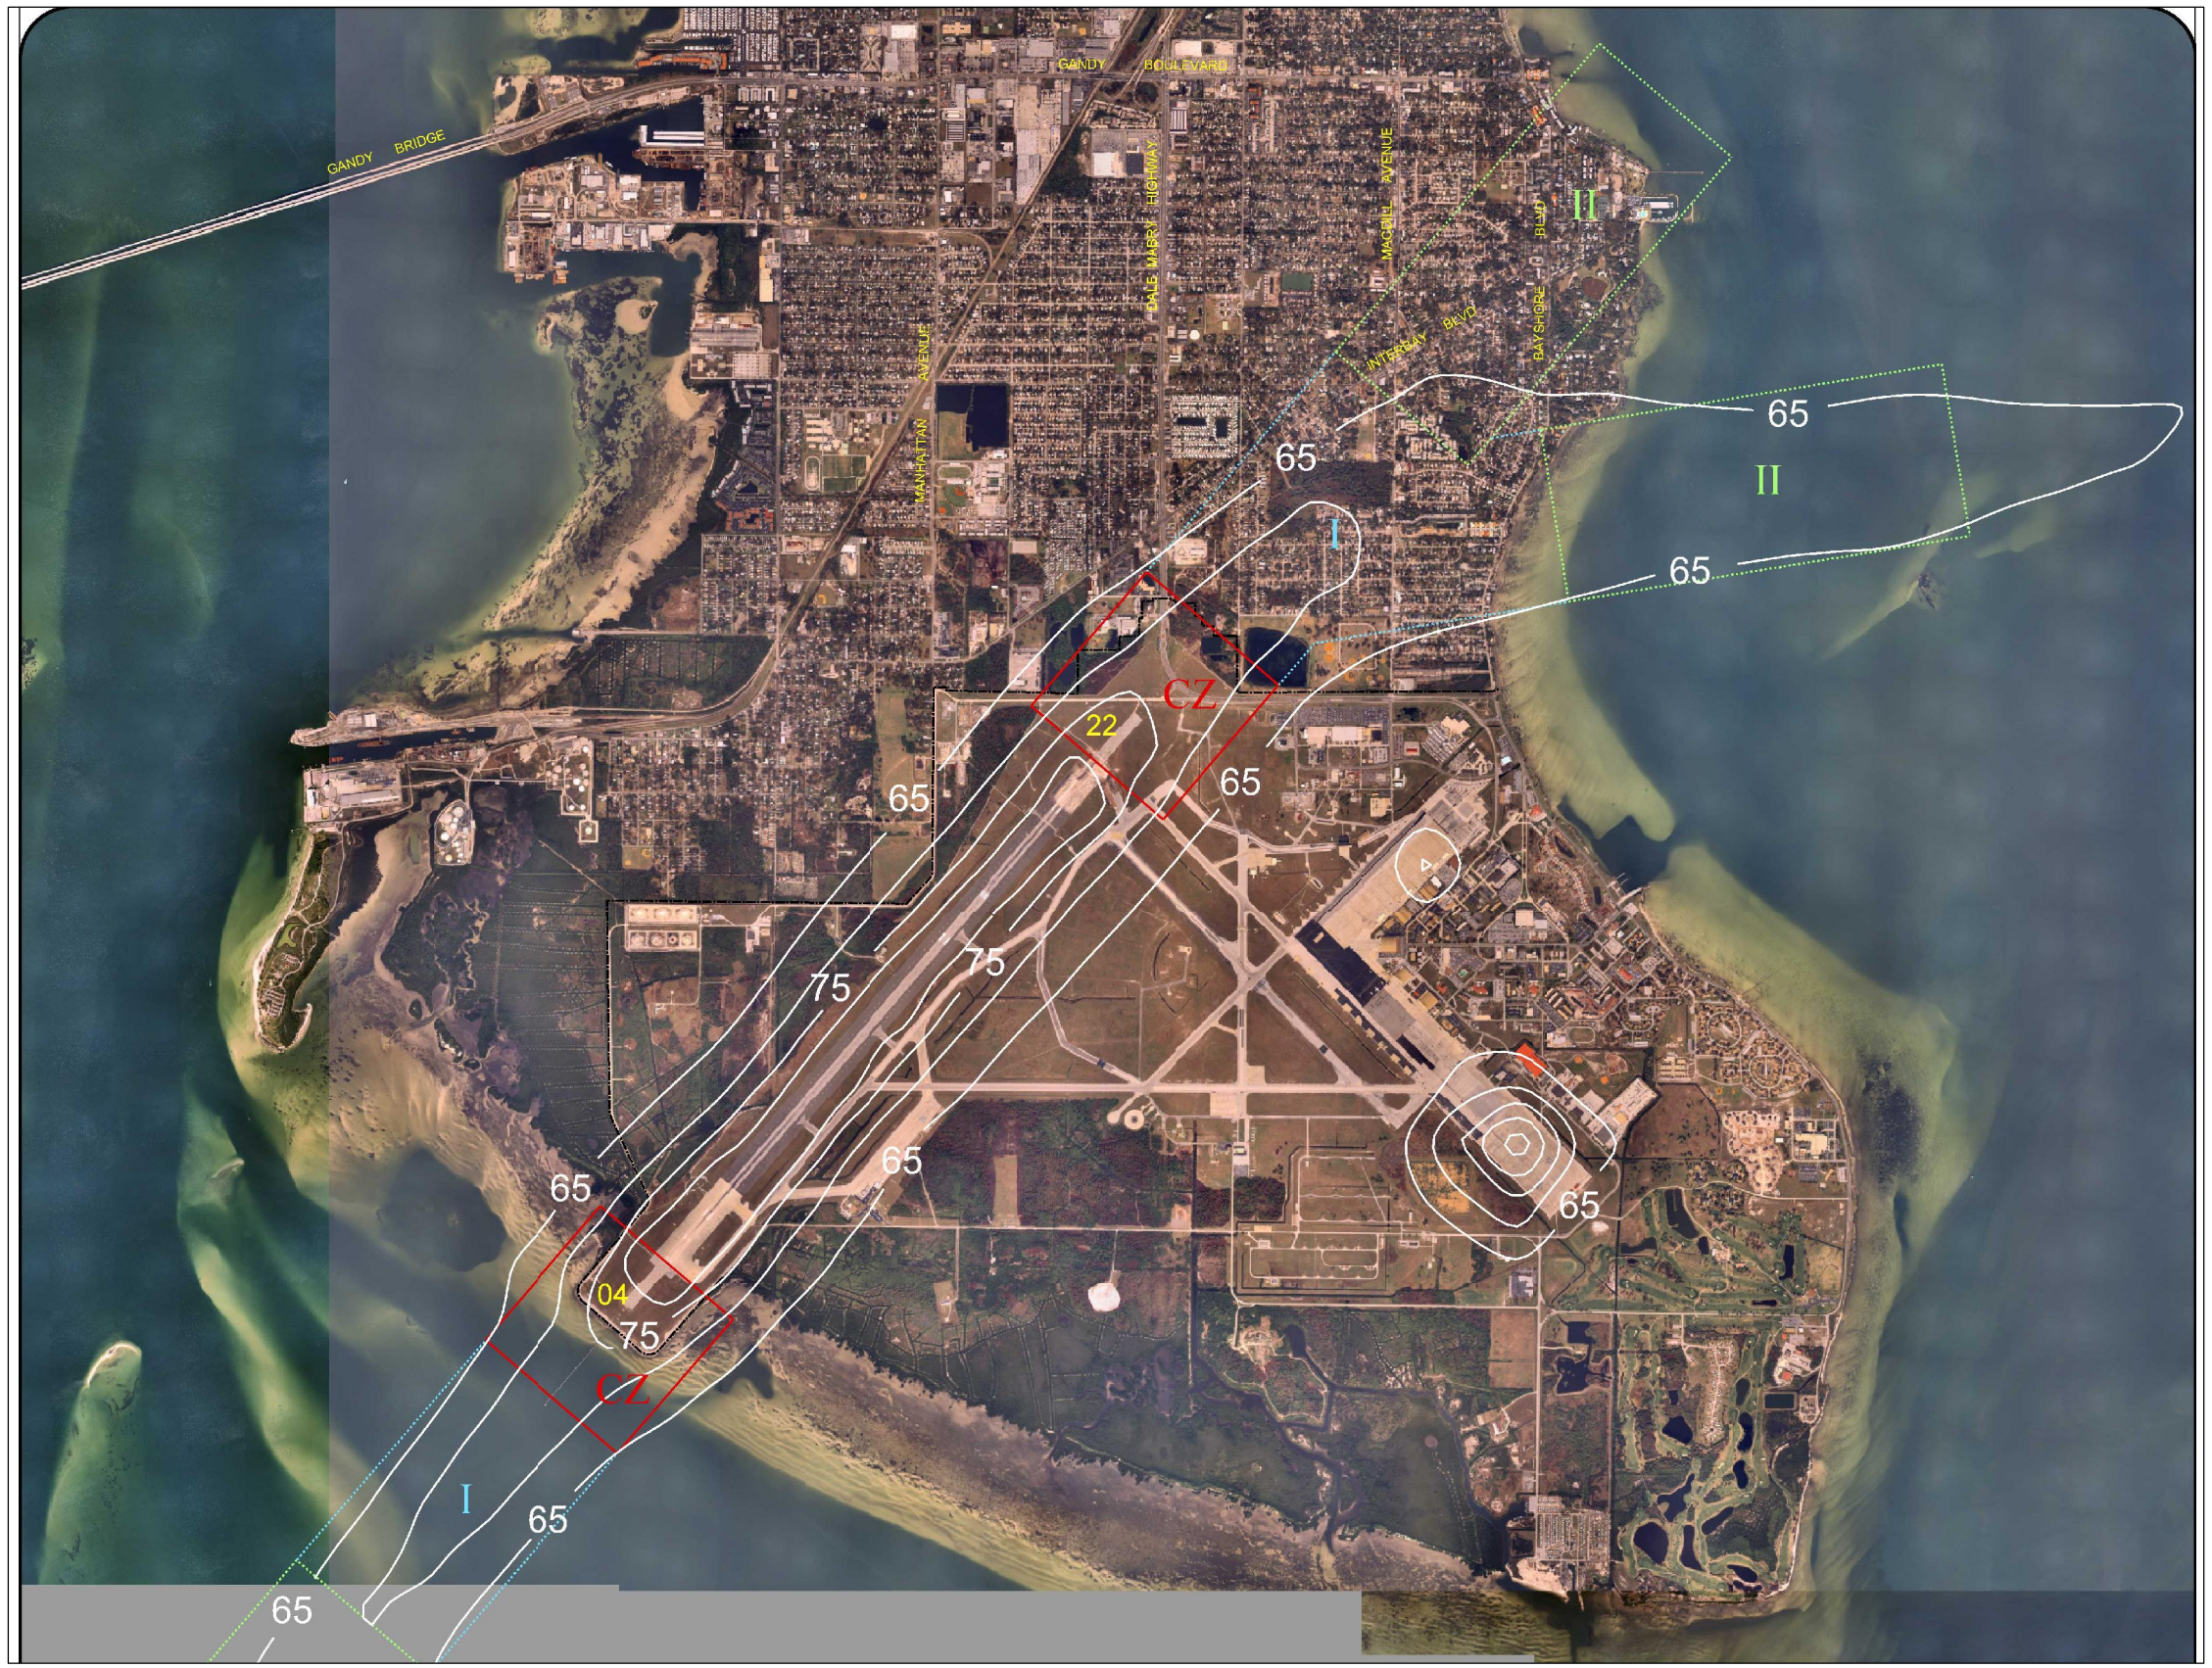

Murphy LaRocca Consulting Group, Inc.

No.	REVISIONS	DATE	BY

SCALE: AS NOTED
DESIGNED BY:
DRAWN BY: WJM
CHECKED BY:

Kimley-Horn and Associates, Inc.

© 2006 KIMLEY-HORN AND ASSOCIATES, INC.
10117 Princess Palm Avenue, Suite 300, Tampa, FL. 33610
PHONE (813) 620-1460 FAX (813) 620-1542
WWW.KIMLEY-HORN.COM CA 00000696

DATE: JUNE 16, 2006
PROJECT NO.: 048769005

CITY OF TAMPA
MACDILL AFB/ CITY OF TAMPA
JOINT LAND USE STUDY
HILLSBOROUGH FLORIDA

DESIGN ENGINEER: William J. Mather
FLORIDA REGISTRATION NUMBER: 62846

AERIAL PHOTO OF JLUS
EXHIBIT 4-1

SHEET NUMBER

Drawing name: H:\048769 - City of Tampa\005- MAFB JLUS\CADD\Exhibit\EXHIBITS 1,3,9.dwg 6 - AERIAL WITH APZ'S Jun 20, 2006 3:02pm by: will.mather

This document, together with the concepts and designs presented herein, as an instrument of service, is intended only for the specific purpose and client for which it was prepared. Reuse of and improper reliance on this document without written authorization and adaptation by Kimley-Horn and Associates, Inc. shall be without liability to Kimley-Horn and Associates, Inc.