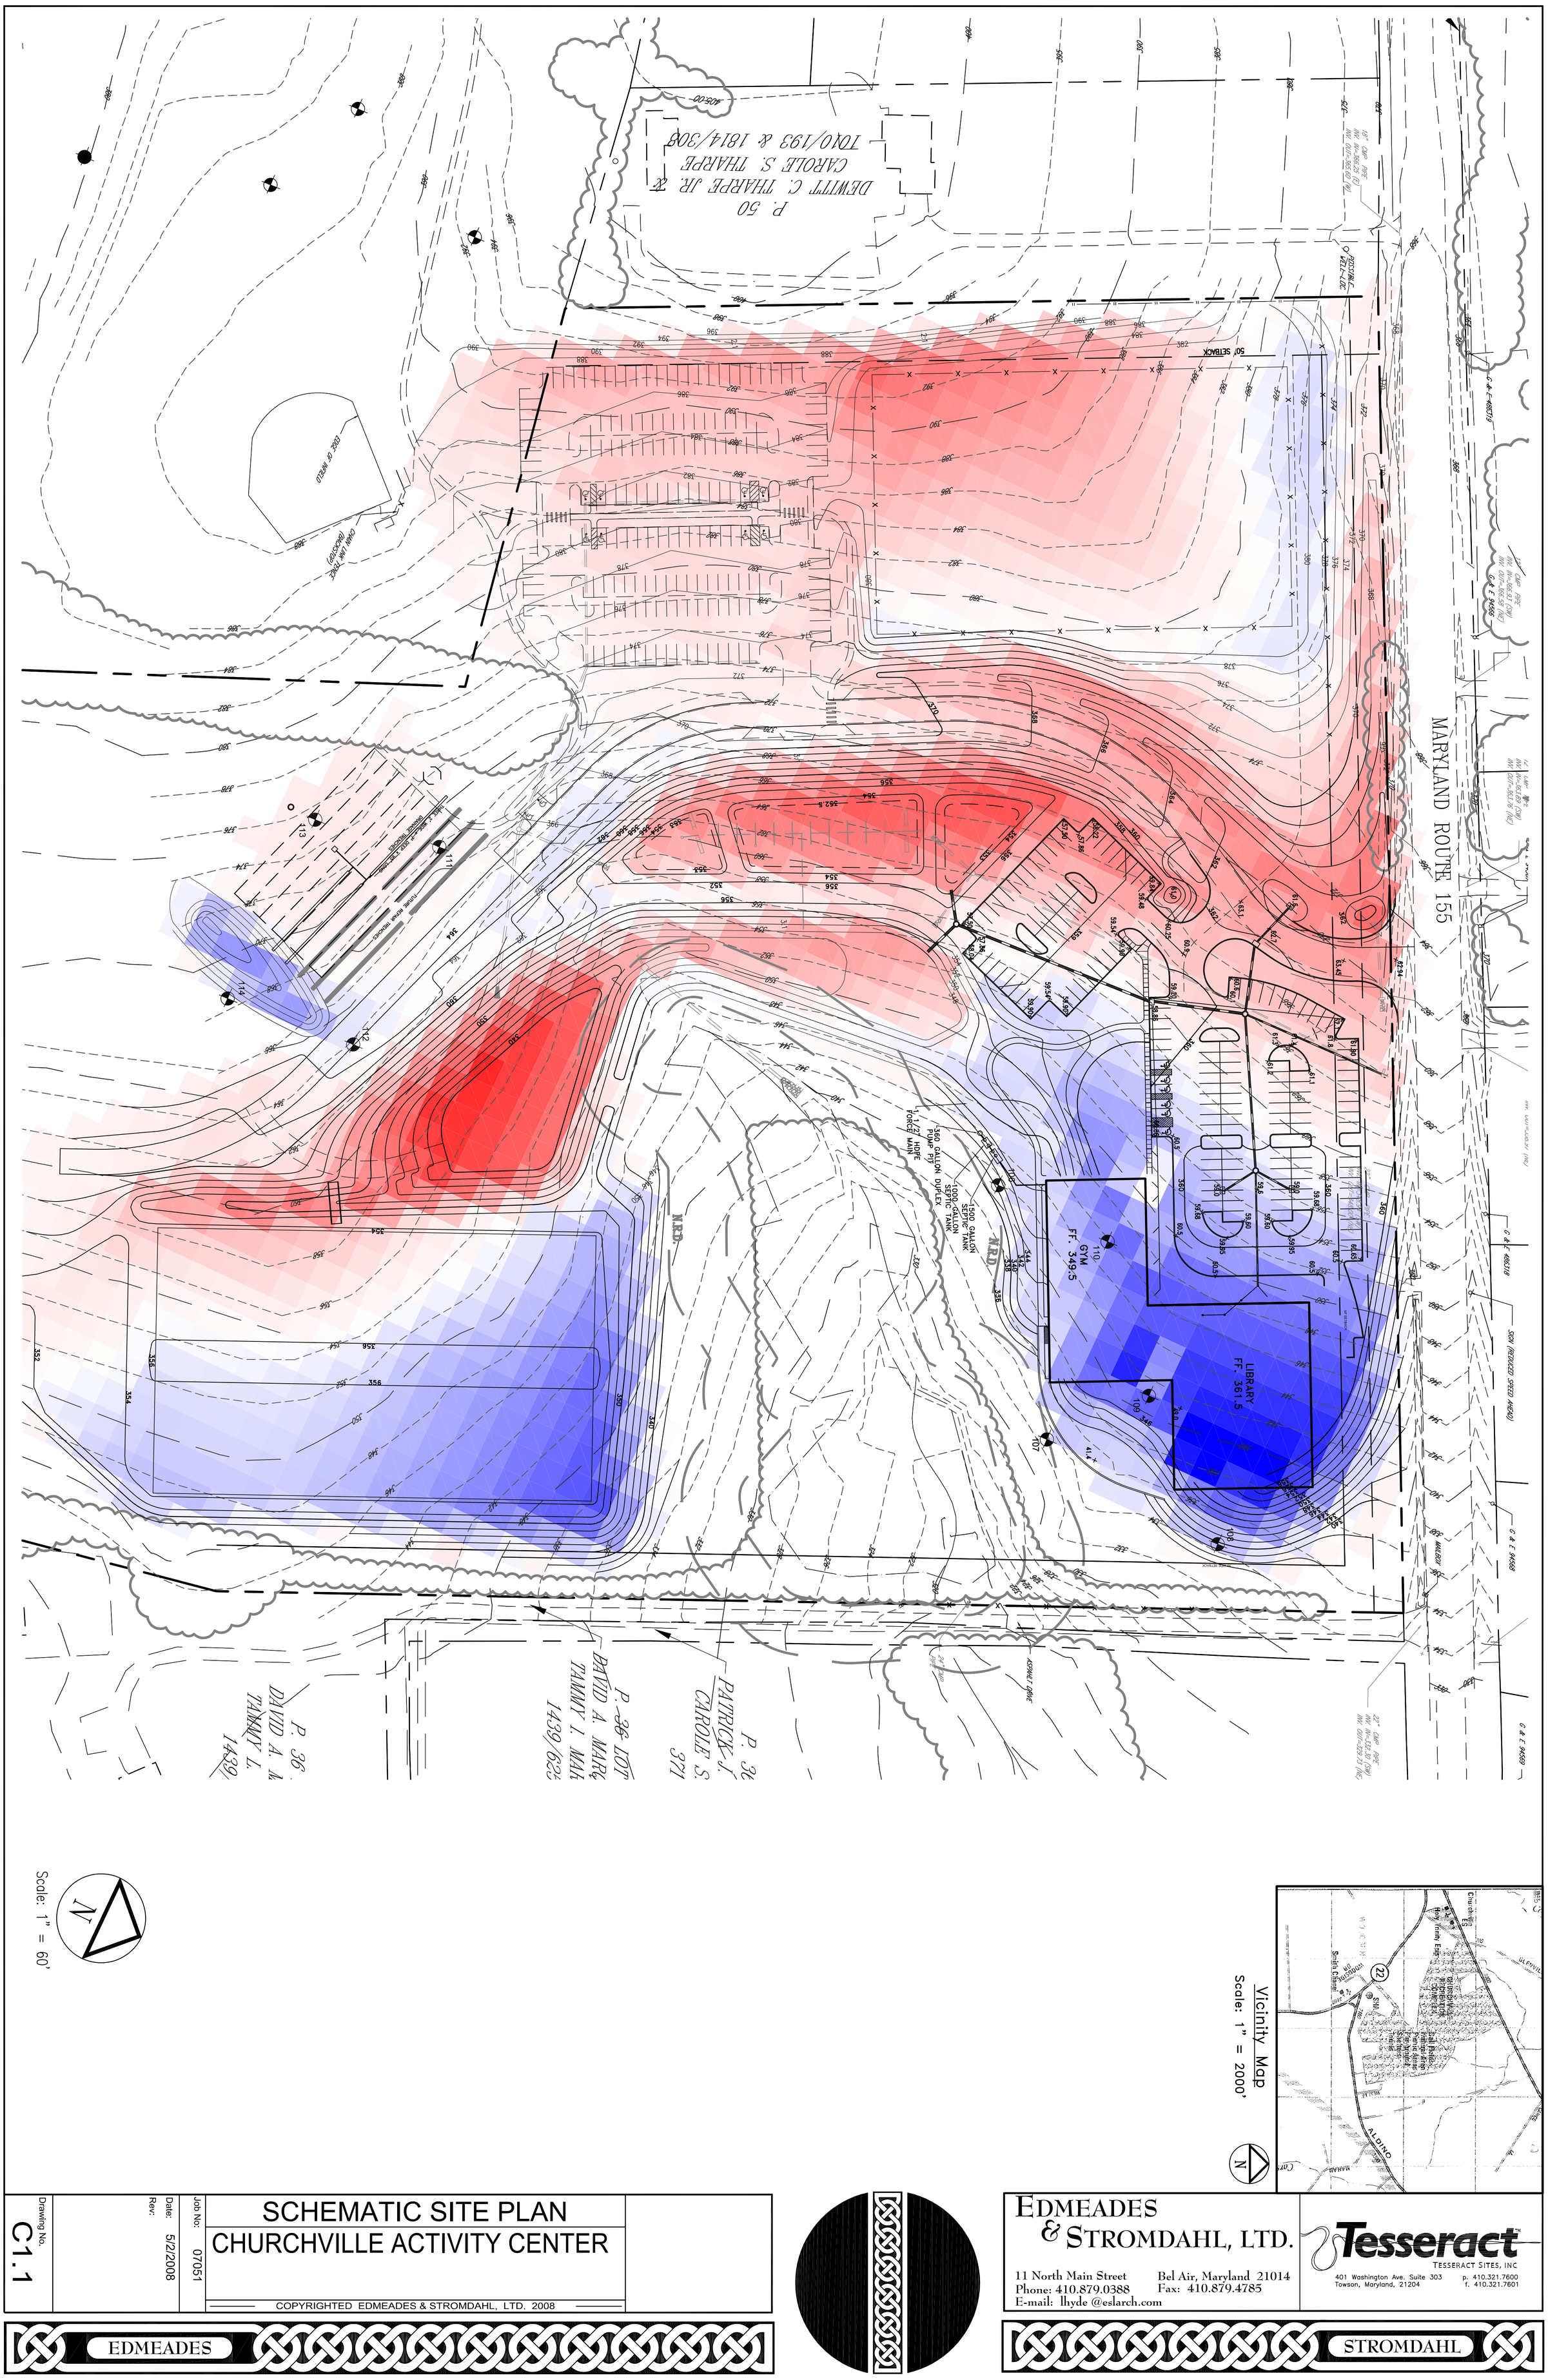

Scale: 1" = 60'

Vicinity Map
Scale: 1" = 2000'

SCHEMATIC SITE PLAN
CHURCHVILLE ACTIVITY CENTER

Drawing No. C1.1
Date: 5/2/2008
Rev:
Job No: 07051

COPYRIGHTED EDMEADES & STROMDAHL, LTD. 2008

EDMEADES

STROMDAHL

EDMEADES & STROMDAHL, LTD.
11 North Main Street
Bel Air, Maryland 21014
Phone: 410.879.0388
Fax: 410.879.4785
E-mail: lhyde @eslarch.com

Tesseract™
TESSERACT SITES, INC
401 Washington Ave. Suite 303
Towson, Maryland, 21204
p. 410.321.7600
f. 410.321.7601